ANTIQUITIES AND MONUMENTS ORDINANCE (CAP. 53)

PLAN OF LIU MAN SHEK TONG (ANCESTRAL HALL) AT MUN HAU TSUEN SHEUNG SHUI, NEW TERRITORIES

DEPOSITED IN THE DISTRICT LAND OFFICE NORTH UNDER SEC. 3(4)

SERIAL No. NTM 32

EDGED RED AREA 904 SQUARE METRES (ABOUT)

LOCATION

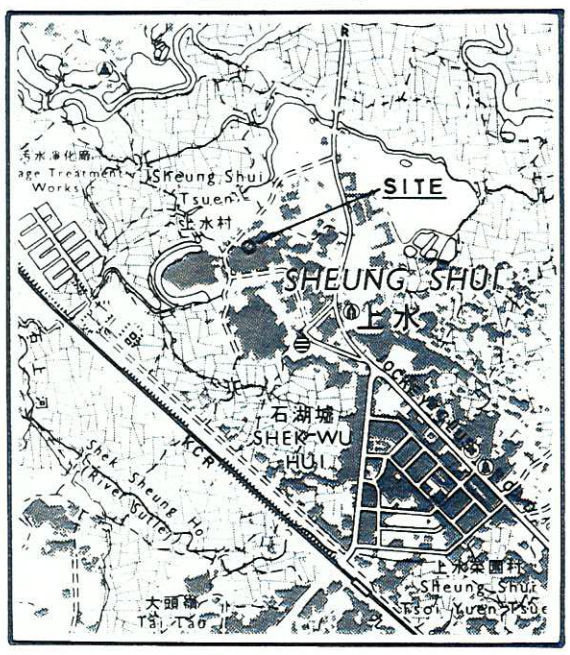

SCALE 1 : 20 000

SCALE 1 : 1000

METRES 20 0 20 40 60 80 100 METRES

(G. Brown)

DIRECTOR OF URBAN SERVICES

DATE 30 MAY 1984

Survey Sheet No. 3-SW-1D

File No. LND 10/13/NTS/N

LANDS DEPARTMENT